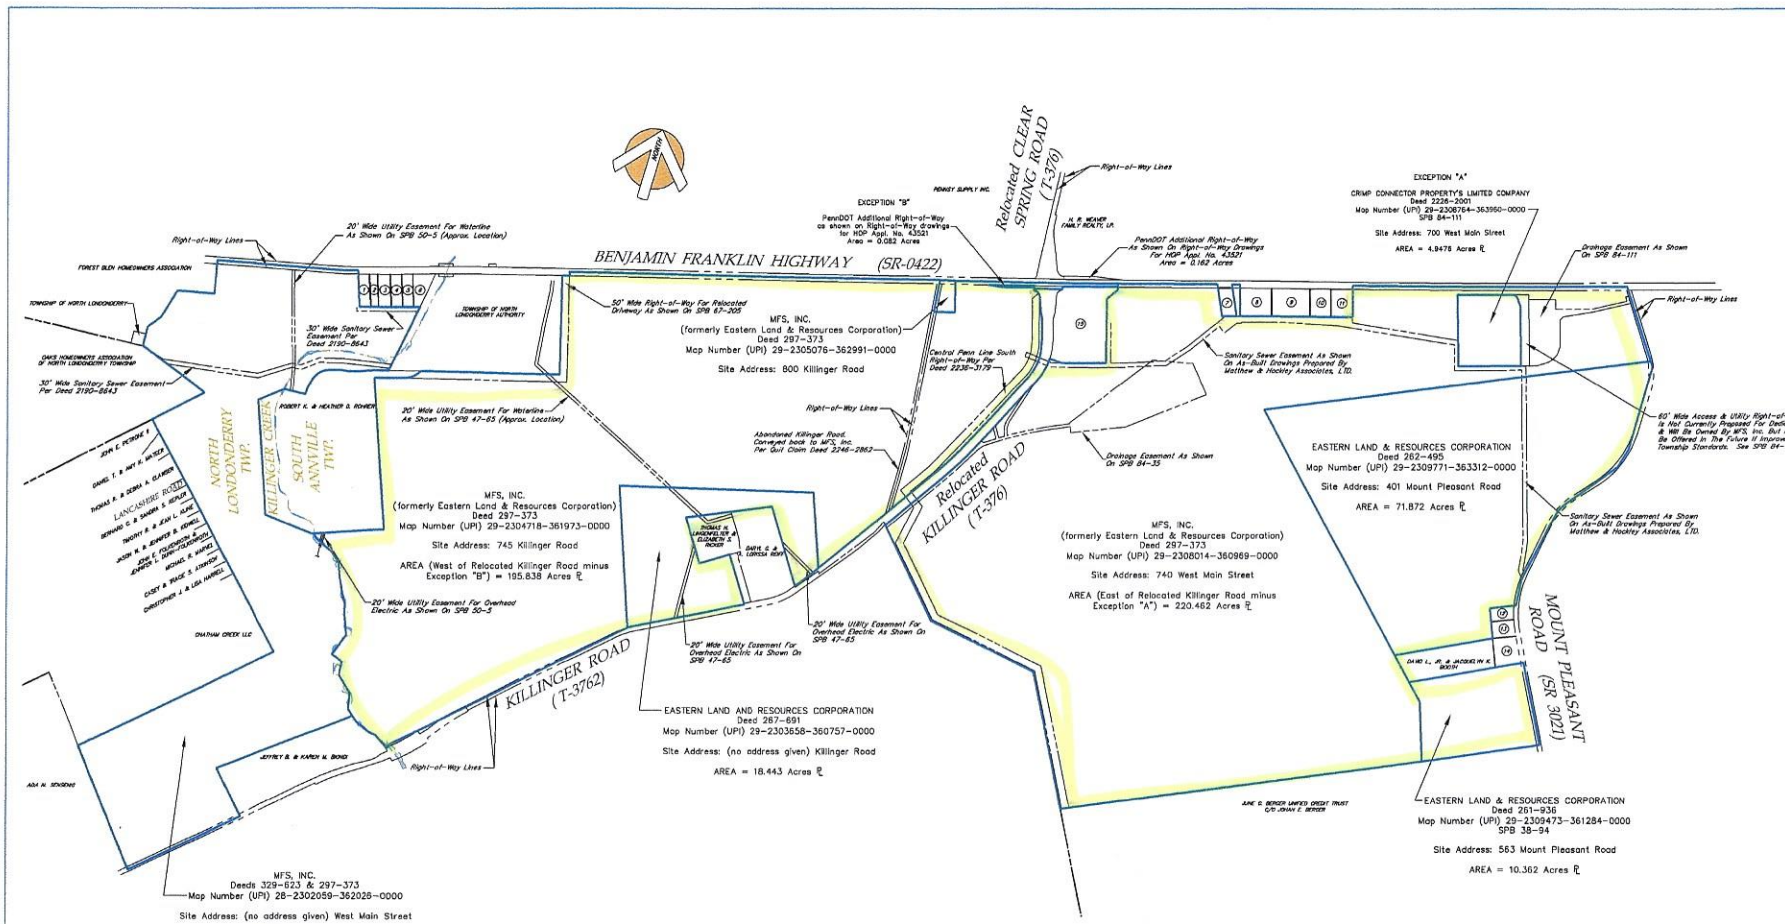

LAND ADJOINERS	
No.	Adjoiner Name
1	CHARLES W. & CAROLYN J. BAILEY
2	JAMES LEE, JR.
3	JOHN W. & MARY E. KRIDER
4	ROBERT L. & DOROTHY M. BUCHER
5	NOEL J. RASSELGIA
6	WILLIAM P. & MINDI MCNEILL
7	ELMER C., JR. & MARY LOUISE TOBIAS
8	KEITH R. & TOYOKA A. SEWARD
9	BARBARA A. & DENNIS L. LAUDERMILCH
10	URSEL R. ADKINS
11	URSEL R. & AUDREY J. ADKINS
12	RICHARD D. PYLES & TINA TOBIAS PYLES
13	MATTHEW L. RARICK
14	WAYNE K. MCCURDY
15	M & G REALTY INC.

NOTES:

1. This drawing was prepared using the original Trimble Surveyors boundary survey, subdivision plans, and easement/right-of-way drawings. This drawing was prepared without the benefit of a title search, therefore this should not be considered a complete boundary survey. Also, other easements and rights-of-way may exist on the properties without the benefit of a title search.
2. The image shown on these drawings has been taken from Pennsylvania Spatial Data Access (PASDA). The image is a 2008 image.

OWNERS/SOURCES OF TITLE:

Eastern Land & Resources Corporation
Deed 261-936

Eastern Land & Resources Corporation
Deed 262-495

MFS, Inc.
(formerly Eastern Land & Resources Corporation)
Deed 297-373

Eastern Land & Resources Corporation
Deed 267-691

MFS, Inc.
Deed 329-623

TOTAL AREA OF MFS, INC. / EASTERN LAND & RESOURCES CORPORATION PROPERTIES EAST OF KILLINGER CREEK = 516.977 ACRES

REVISIONS: added easements/rights-of-way & ADJ cells sheet 2/26/18

PARTY CHIEF: KSS | CHECKED BY: JAG
DRAWN BY: KSS | DATE: 2/13/18
SCALE: 0 200 400 800 1" = 400'
SHEET NO. 4 OF 4
DRAWING NO. 16013

TRIMBLE SURVEYORS LLC
2315 Spruce Street, Lititz, PA 17543
(717) 656-0228
email: office@trimblesurveyors.com

BOUNDARY COMPILATION FOR MFS, INC./EASTERN LAND & RESOURCES CORPORATION PROPERTIES

NORTH LONDONDERRY TOWNSHIP & SOUTH ANNVILLE TOWNSHIP, LEBANON COUNTY